MASTER PLAN FOR ADOOR TOWN

PROPOSED TRANSPORTATION NETWORK 2045
MP/02/II

INDIA

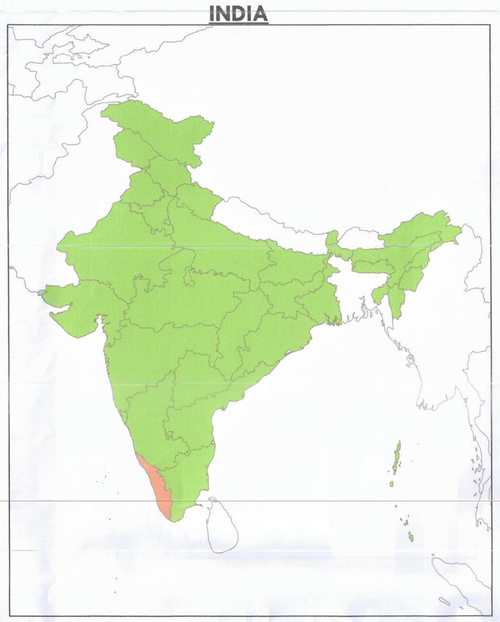

KERALA

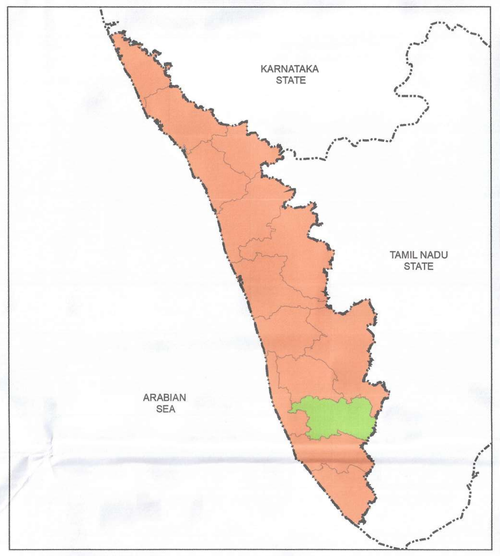

PATHANAMTHITTA DISTRICT

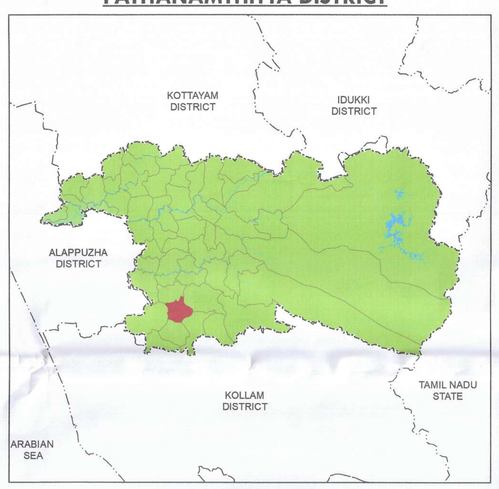

ADOOR TOWN

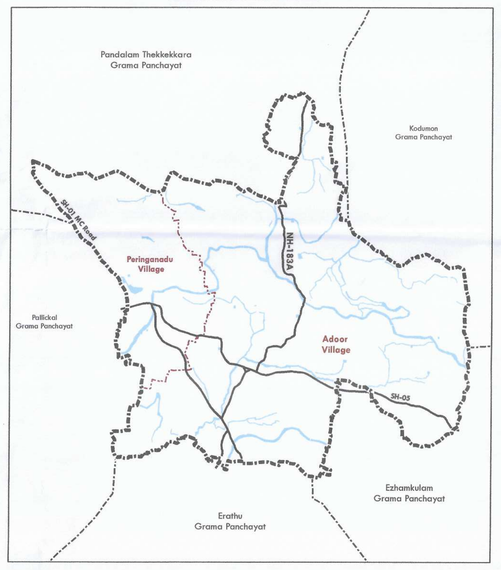

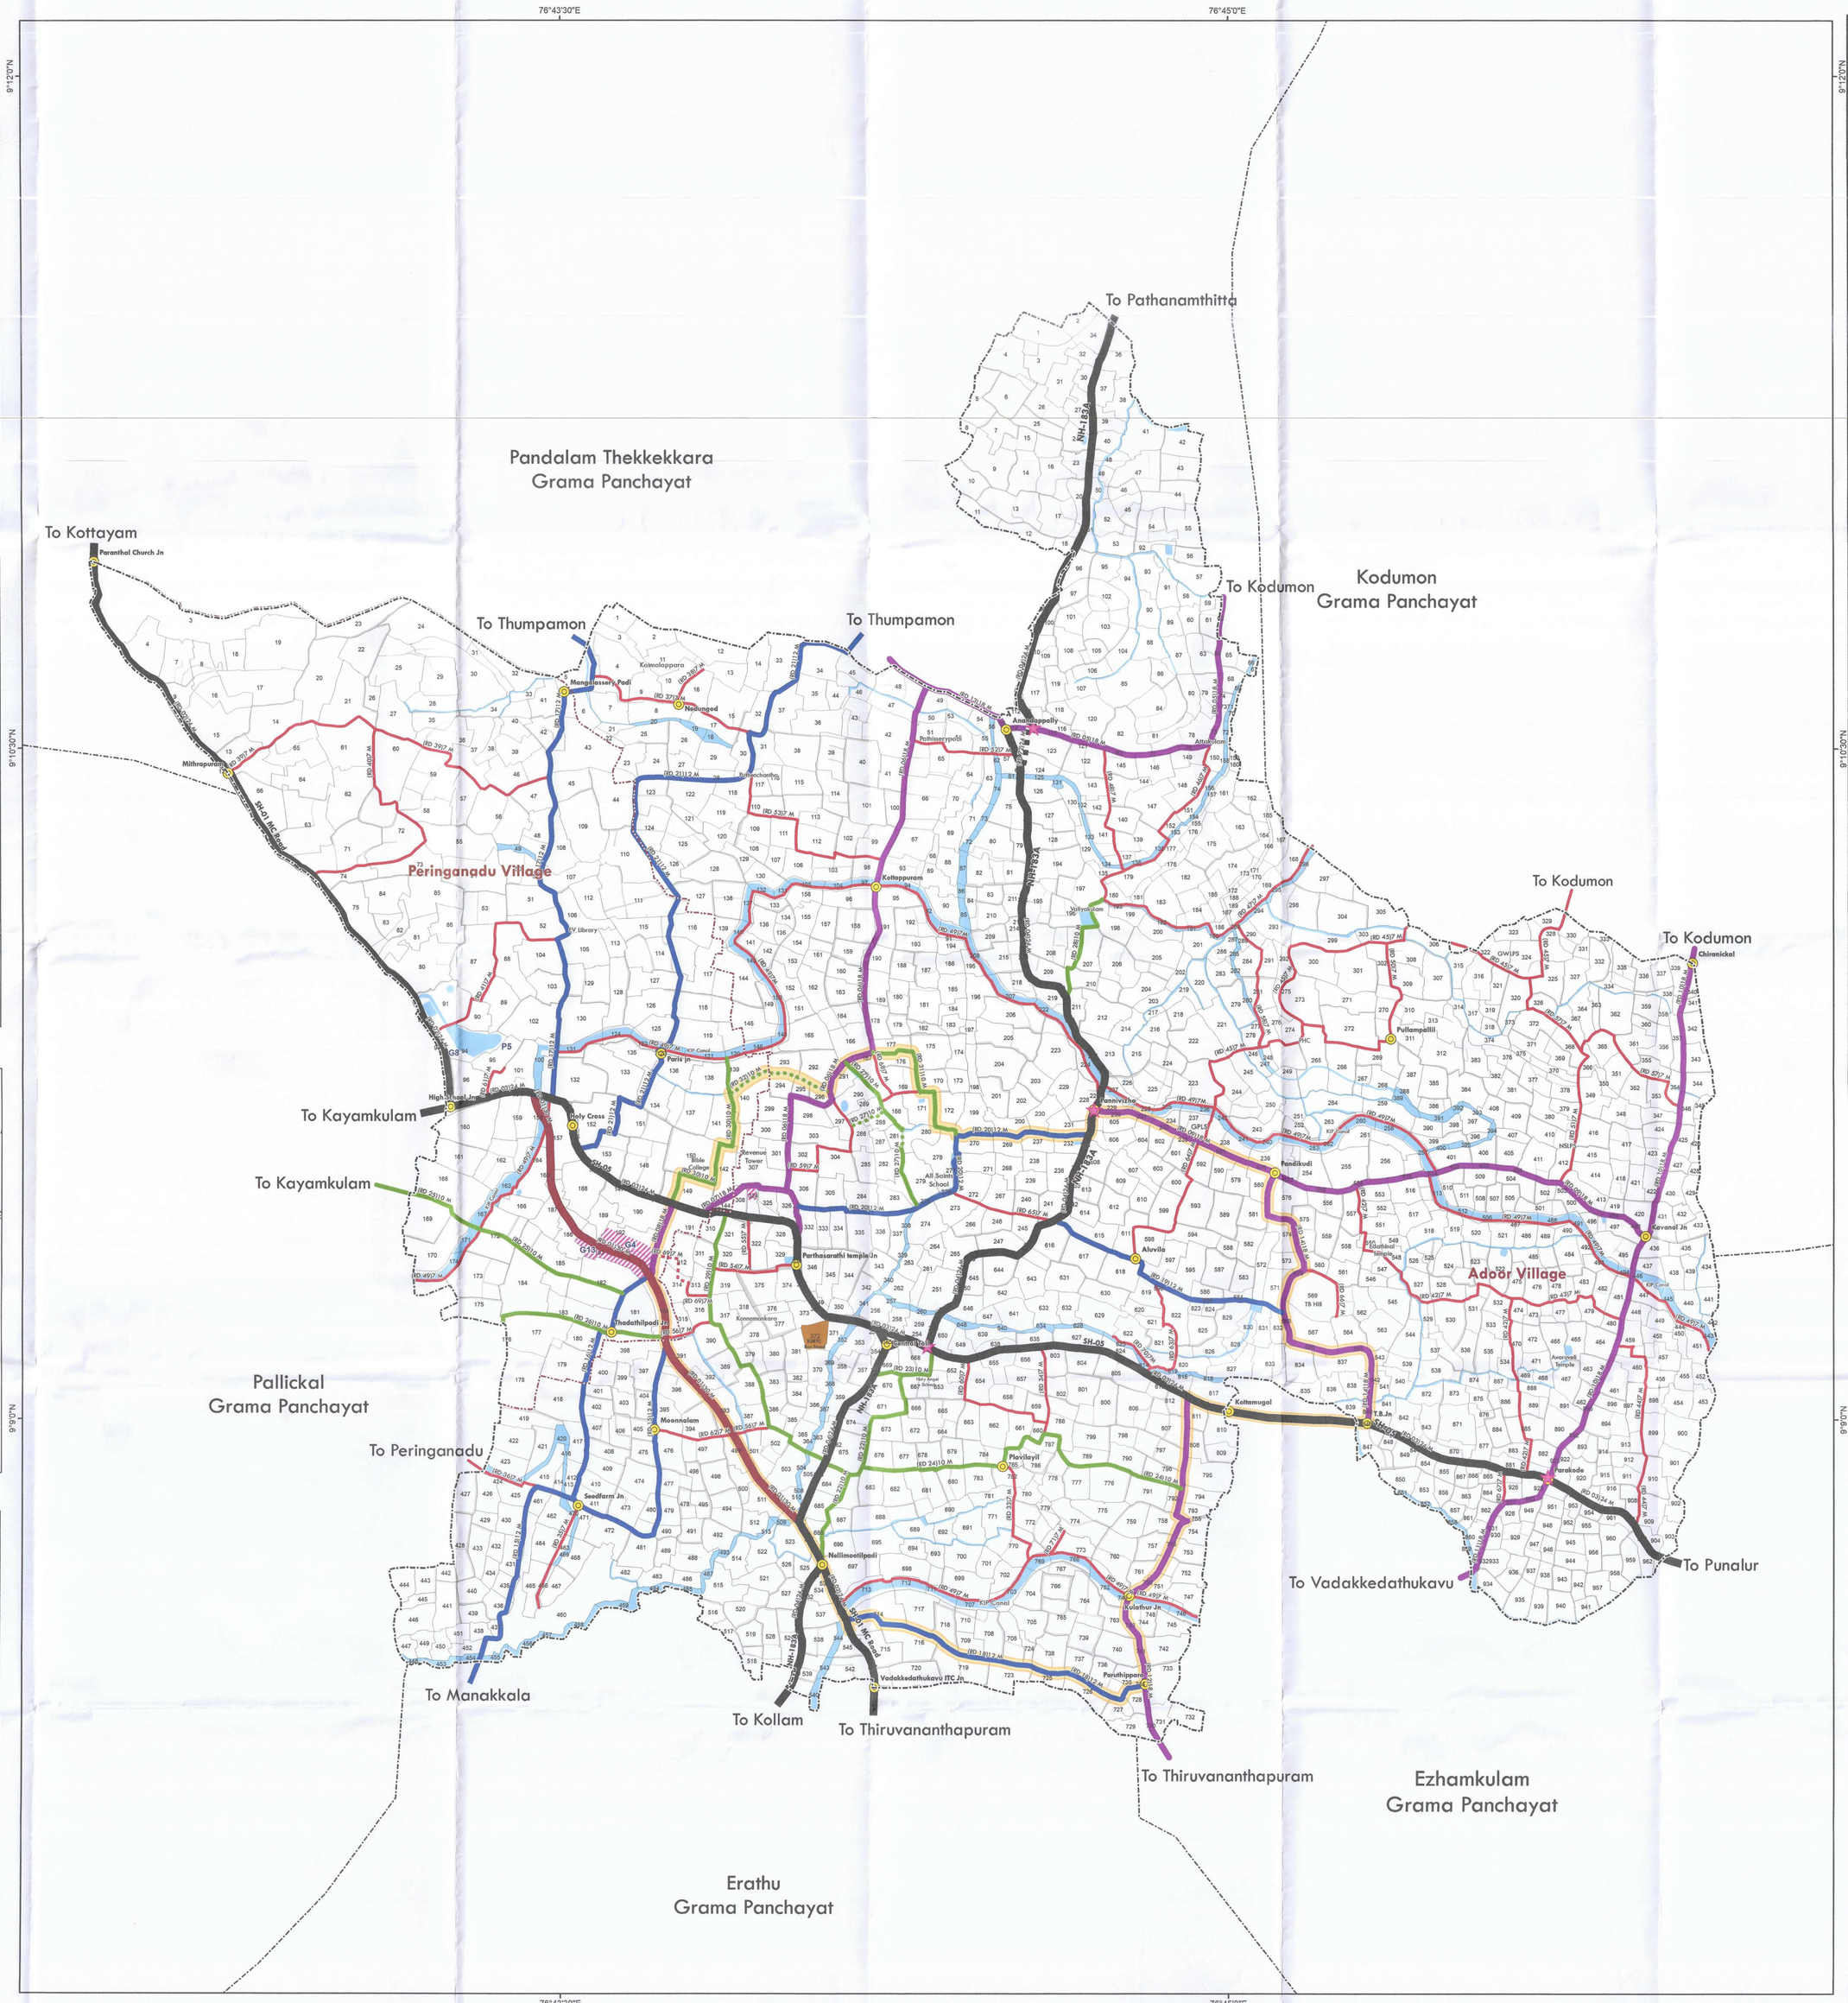

LEGEND

- Junction
- Proposed Junction Improvement
- Municipal Boundary
- Village/Taluk Boundary
- Survey Boundary
- Existing Roads

Roads

- Existing to be widened to 7 Meter
- Existing to be widened to 10 Meter
- Existing to be widened to 12 Meter
- Existing to be widened to 18 Meter
- Existing to be widened to 24 Meter
- Existing to be widened to 30 Meter

Proposed New Roads

- New Road 7 Meter Wide
- New Road 10 Meter Wide
- New Road 24 Meter Wide
- Ring Road
- Traffic & Transportation Use Zone
- Existing Waterbody

Special Zone (In Government/Municipal owned land)

- G4 — Municipal office Complex & Municipal Bus stand
- G7 — Municipal Town Hall & Parking Plaza
- G13 — Proposed Highway Travel Plaza

0 0.4 0.8 1.6 Kilometers

Scale 1:10,000

ADOOR MUNICIPALITY

CHAIRPERSON — SECRETARY

OFFICE OF THE DISTRICT TOWN PLANNER
LSGD PLANNING, PATHANAMTHITTA

Draftsman

Assistant Town Planner

Deputy Town Planner

ARUN. G. B.Tech. M.Plan
Town Planner
LSGD Planning
Govt. of Kerala
PEN No. 431223
Town Planner

OFFICE OF THE CHIEF TOWN PLANNER
LSGD PLANNING, THIRUVANANTHAPURAM

Assistant Town Planner

Deputy Town Planner

Town Planner

Senior Town Planner — Chief Town Planner (Planning)

LOCAL SELF GOVERNMENT DEPARTMENT

SPECIAL SECRETARY TO GOVERNMENT